Quality Façade Systems

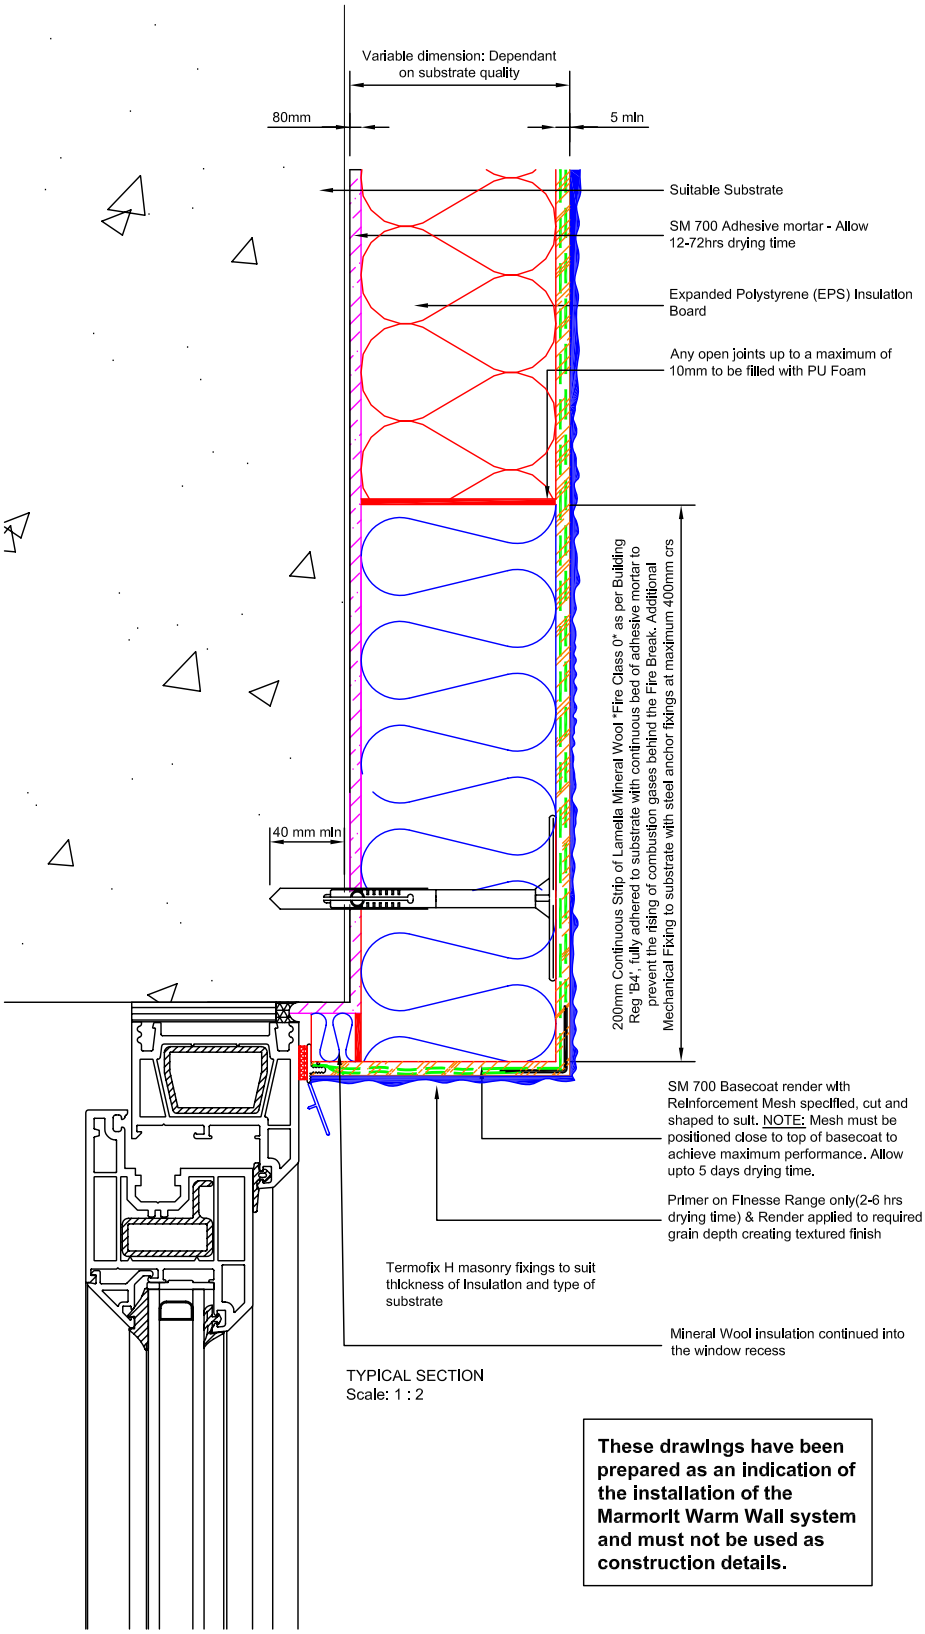

TYPICAL SECTION
Scale: 1 : 2

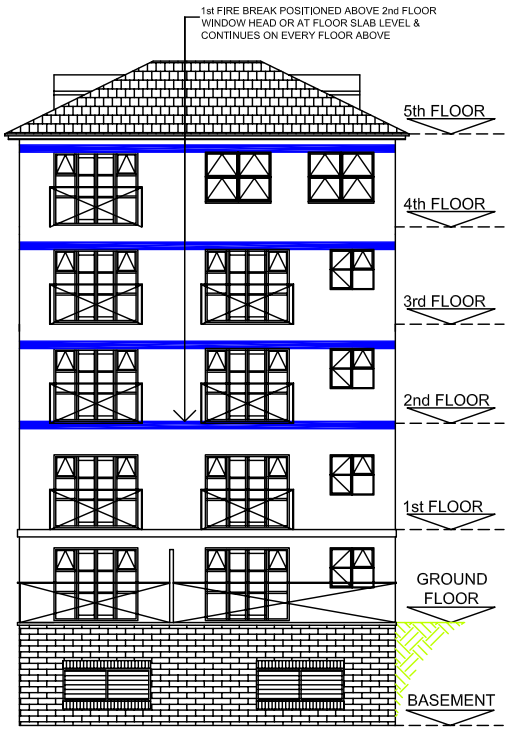

These drawings have been prepared as an indication of the installation of the Marmorit Warm Wall system and must not be used as construction details.

Title: FIRE BREAK DETAIL - MASONARY

Drawing No. 19 | Date: Jan 07 | Revision: | Scale: 1:2, 1:20