# Quality Façade Systems

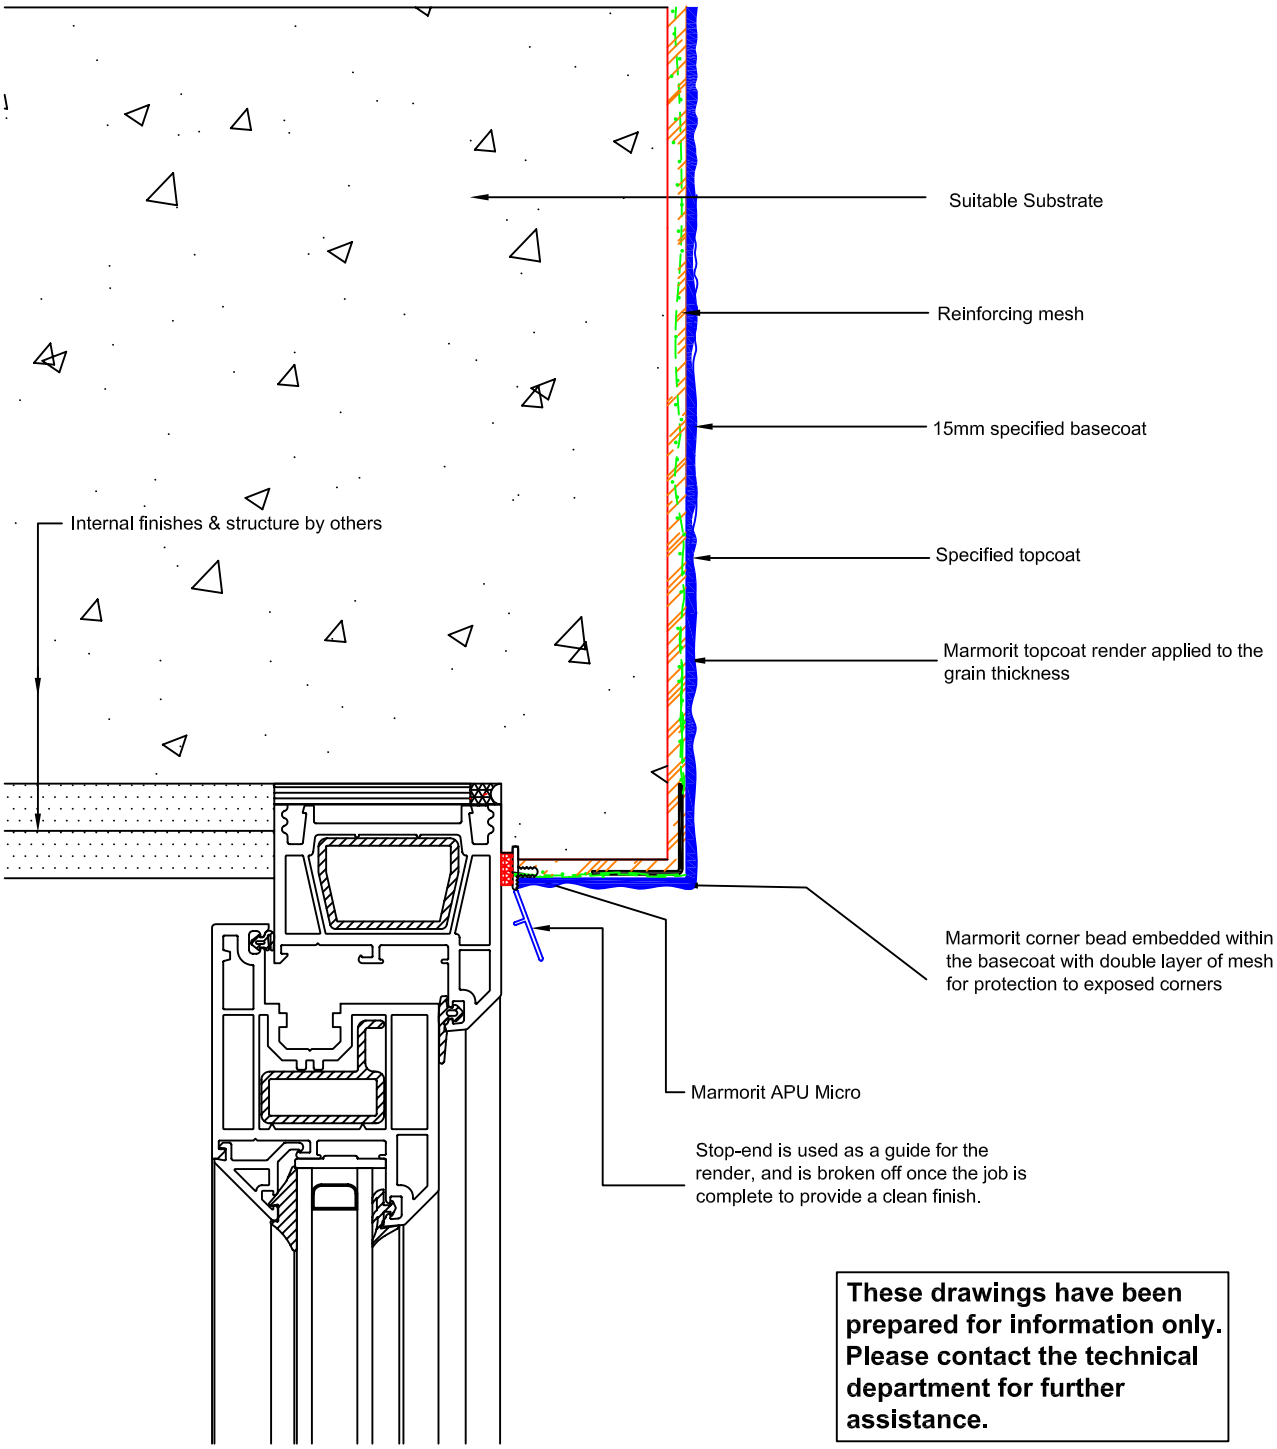


**These drawings have been prepared for information only. Please contact the technical department for further assistance.**

WINDOW HEAD SECTION
Scale: 1 : 2

Title: HEAD & REVEAL DETAIL - MASONRY

Date: JAN 08 Revision: Scale: 1:2